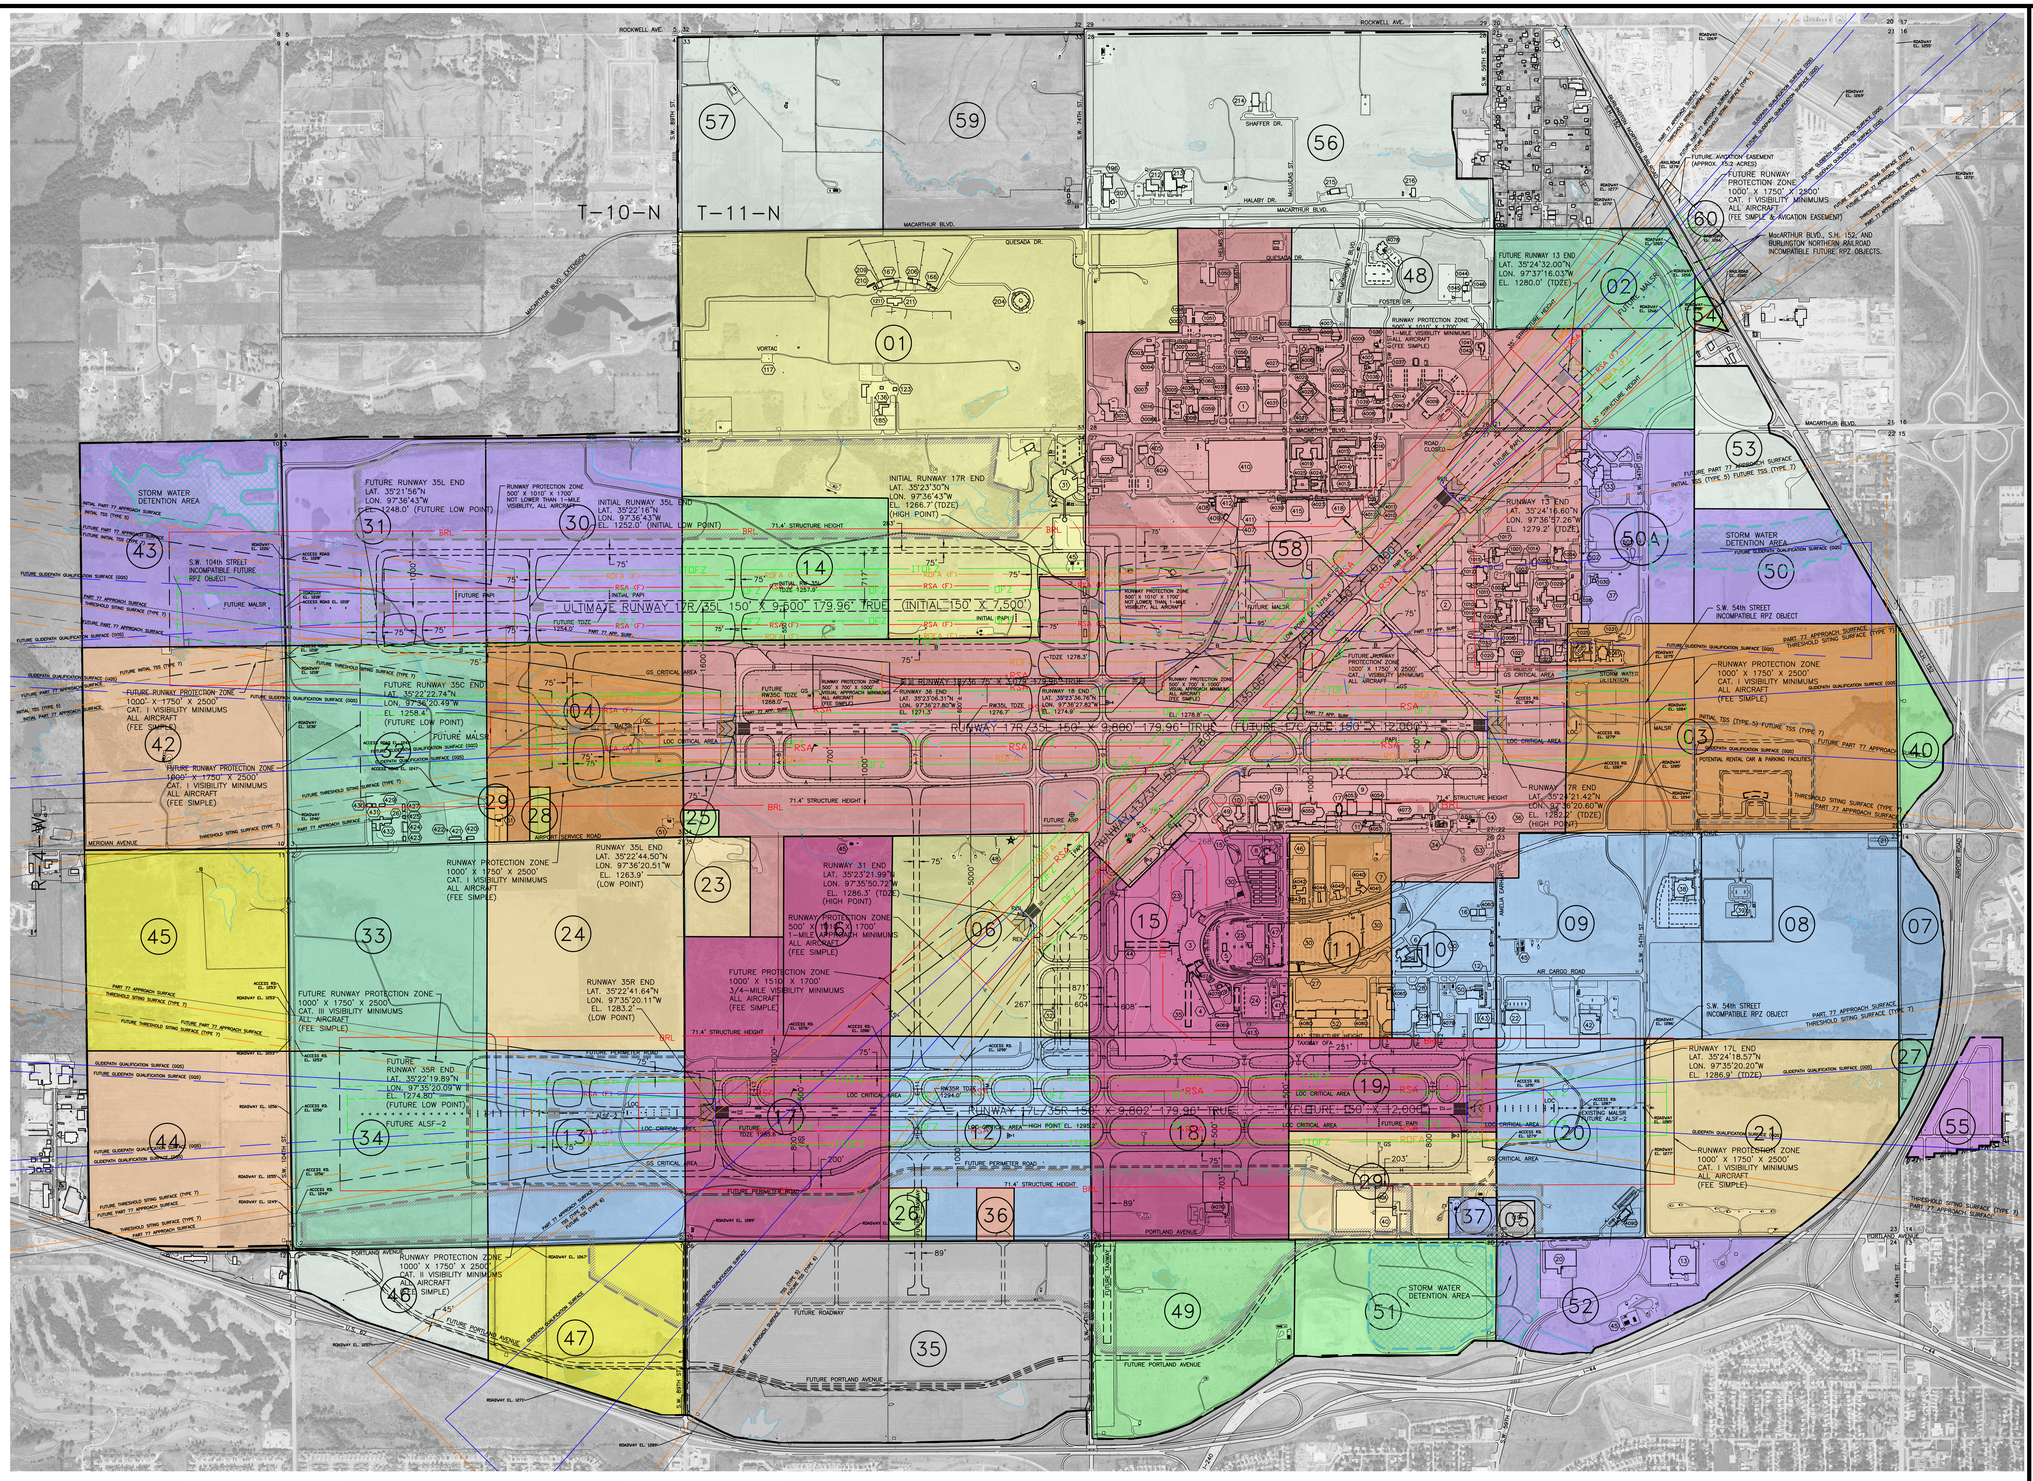

PROPERTY OWNED

PARCEL #	FAA PROJECT #	ACRES	INTEREST	DATE	GRANT EXPIRES
01	--	558	FEE SIMPLE	09/01/36	
02	FAAP 9-34-031-C415	120	FEE SIMPLE	1964	JUNE 30 1984 (1)
03	FAAP 9-34-031-5909	269	FEE SIMPLE	1959	JUNE 30 1979 (1)
04	FAAP 9-34-031-5909	151	FEE SIMPLE	1959	JUNE 30 1979 (1)
05	OKC WATER	5.6	FEE SIMPLE	.	JUNE 30 1979 (1)
06	FAAP 9-34-031-6010	156	FEE SIMPLE	1960	
07	FAAP 9-34-031-6112	28	FEE SIMPLE	1961	JUNE 30 1981 (1)
08	FAAP 9-34-031-6112	159	FEE SIMPLE	1961	JUNE 30 1981 (1)
09	FAAP 9-34-031-6112	159	FEE SIMPLE	1961	JUNE 30 1981 (1)
10	FAAP 9-34-031-6112	64	FEE SIMPLE	1961	JUNE 30 1981 (1)
11	FAAP 9-34-031-6112, -5909, -C213	81	FEE SIMPLE	1962	JUNE 30 1981 (1)
12	FAAP 9-34-031-6112	145	FEE SIMPLE	1961	JUNE 30 1981 (1)
13	FAAP 9-34-031-6112	149	FEE SIMPLE	1961	JUNE 30 1981 (1)
14	ADAP 6-40-0072-05	115	FEE SIMPLE	1992	SEPT 21, 1996 (1)
15	FAAP 9-34-031-C213	149	FEE SIMPLE	1962	
16	FAAP 9-34-031-C213	84	FEE SIMPLE	1962	
17	FAAP 9-34-031-C213	202	FEE SIMPLE	1962	
18	FAAP 9-34-031-C213	157	FEE SIMPLE	1962	
19	FAAP 9-34-031-C213	76	FEE SIMPLE	1962	
20	FAAP 9-34-031-C213	110	FEE SIMPLE	1962	
	COLORS KEYED TO PROJECT NUMBER				

PROPERTY OWNED

PARCEL #	FAA PROJECT #	ACRES	INTEREST	DATE	GRANT EXPIRES
21	FAAP 9-34-031-6314	558	FEE SIMPLE	1963	JUNE 25, 1983 (1)
23	FAAP 9-34-031-6314	26	FEE SIMPLE	1963	JUNE 25, 1983 (1)
24	FAAP 9-34-031-6314	162	FEE SIMPLE	1963	JUNE 25, 1983 (1)
25	FAAP 9-34-031-C717	3.7	FEE SIMPLE	1967	
26	FAAP 9-34-031-C717	7.8	FEE SIMPLE	1967	
27	FAAP 9-34-031-C415	6	FEE SIMPLE	1964	JUNE 30, 1984 (1)
28	FAAP 9-34-031-C717	4	FEE SIMPLE	1967	
29	FAAP 9-34-031-6314	4.3	FEE SIMPLE	1963	
30	ADAP 6-40-0072-05	157	FEE SIMPLE	1978	SEPT 21, 1996 (1)
31	ADAP 6-40-0072-05	162	FEE SIMPLE	1978	SEPT 21, 1996 (1)
32	FAAP 9-34-031-C415	157	FEE SIMPLE	1964	JUNE 30, 1984 (1)
33	FAAP 9-34-031-C415	159	FEE SIMPLE	1964	JUNE 30, 1984 (1)
34	FAAP 9-34-031-C415	152	FEE SIMPLE	1964	JUNE 30, 1984 (1)
35	AIP 3-40-0072-03 & 07	309	FEE SIMPLE	1990	(2)
36	ADAP 6-40-0072-05	7.8	FEE SIMPLE	1974	SEPT 21, 1996 (1)
37	FAAP 9-34-031-C818	7.8	FEE SIMPLE	1968	
40	ADAP 6-40-0072-05	24.6	FEE SIMPLE	1974	SEPT 21, 1996 (1)
	COLORS KEYED TO PROJECT NUMBER				

PROPERTY OWNED

PARCEL #	FAA PROJECT #	ACRES	INTEREST	DATE	GRANT EXPIRES
42	AIP 3-40-0072-25	161	FEE SIMPLE	1993	
43	ADAP 6-40-0072-06	162	FEE SIMPLE	1978	MAY 3, 1997 (1)
44	AIP 3-40-0072-25	155	FEE SIMPLE	1993	
45	AIP 3-40-0072-24	160	FEE SIMPLE	1993	
46	AIRPORT TRUST	60.5	FEE SIMPLE	.	(2)
47	AIP 3-40-0072-24	113	FEE SIMPLE	1993	(2)
48	AIRPORT TRUST	79	FEE SIMPLE	.	
49	AIP 3-40-0072-23	137	FEE SIMPLE	1992	(2)
50	ADAP 6-40-0072-06	76	FEE SIMPLE	1978	MAY 3, 1997 (1)
50A	ADAP 6-40-0072-06	85	FEE SIMPLE	1978	MAY 3, 1997 (1)
51	AIP 3-40-0072-23	90	FEE SIMPLE	1992	(2)
52	ADAP 6-40-0072-06	90	FEE SIMPLE	1978	MAY 3, 1997 (2)
53	AIRPORT TRUST	51	FEE SIMPLE	.	
54	AIP 3-40-0072-23	3.2	FEE SIMPLE	1992	
55	AIP 3-40-0072-26 & 27 (PART 150 MONEY)	29.3	FEE SIMPLE	1993	
56	AIRPORT TRUST	301	FEE SIMPLE	.	
57	AIRPORT TRUST	156	FEE SIMPLE	.	
58	U.S. GOVERNMENT SURPLUS PROPERTY	1373	FEE SIMPLE	1946	
59	AIP 3-40-0072-054-2007	156	FEE SIMPLE	2007	
60	FUTURE AVIGATION EASEMENT	15.2	EASEMENT		
	COLORS KEYED TO PROJECT NUMBER				

(1) SEE NOTE 6.
(2) SEE NOTE 7.

NOTES

1. THIS DRAWING REFLECTS PLANNING STANDARDS SPECIFIC TO THIS AIRPORT, AND IS NOT PRODUCT OF DETAILED ENGINEERING DESIGN ANALYSIS. IT IS NOT INTENDED TO BE USED FOR CONSTRUCTION DOCUMENTATION OR NAVIGATION.
2. AERIAL PHOTO BY AERIAL DATA SERVICES, INC., AUGUST 2, 2007.
3. COORDINATE DATA AND ELEVATIONS FROM NOS SURVEY DATED 03/04/92 (NAD83, NGVD27/NAVD88).
4. NO MODIFICATION OF STANDARDS.
5. NO THRESHOLD SITING SURFACE PENETRATIONS.
6. GRANT OBLIGATIONS EXPIRED.
7. PARCELS RELEASED FROM FAA LAND ASSURANCES.

REVISIONS

		DATE

DRAWING LEGEND

	EXISTING	FUTURE
AIRPORT PROPERTY LINE		
AIRPORT SECURITY FENCE	X	X
BUILDINGS		
AIRFIELD PAVEMENT		
PAVED ROADS		
RUNWAY PROTECTION ZONE/APPROACH SURFACE		
RPZ EASEMENT		
GLIDEPATH QUALIFICATION SURFACE (GQS)		
THRESHOLD SITING SURFACE (TSS)		
BUILDING RESTRICTION LINE		BRL
RUNWAY SAFETY AREA	RSA	RSA (F)
RUNWAY OBJECT FREE AREA	ROFA	ROFA (F)
RUNWAY VISIBILITY ZONE		
RUNWAY OBSTACLE FREE ZONE		
AIRPORT BEACON		
LIGHTED WIND CONE		
HOLDLINES		
PRECISION APPROACH PATH INDICATOR (PAPI)		
RUNWAY END IDENTIFIER LIGHTS (REILS)		
SURVEY MONUMENTS		
AIRPORT REFERENCE POINT		
VISUAL APPROACH SLOPE INDICATOR (VASI)		
PRECISION OBSTACLE FREE ZONE		
STORM WATER DETENTION AREA		

Mead & Hunt

Mead & Hunt, Inc.
6501 Watts Road
Madison, WI 53719
phone: 608-273-6380
meadhunt.com

© Copyright 2014
This document or any portion thereof, shall not be duplicated, disclosed, or used on any other project or extension of this project except by written agreement with Mead & Hunt, Inc. Mead & Hunt shall not be responsible for any unauthorized use of, or alteration to these documents.

Will Rogers World Airport
Airport Layout Plan Update

7100 Terminal Dr.
Oklahoma City, OK 73159

NOT FOR CONSTRUCTION

M&H NO.: R3132100-122026.01
DATE: DEC. 15, 2014
DESIGNED BY: JWB
DRAWN BY: JWB
CHECKED BY: MMC
DO NOT SCALE DRAWINGS

SHEET CONTENTS
AIRPORT PROPERTY MAP

SHEET NO.
27

C:\USERS\152JWB\DESKTOP\OLADWRWY27 AIRPORT PROPERTY MAP.DWG
12/12/2014 1:19:52 PM